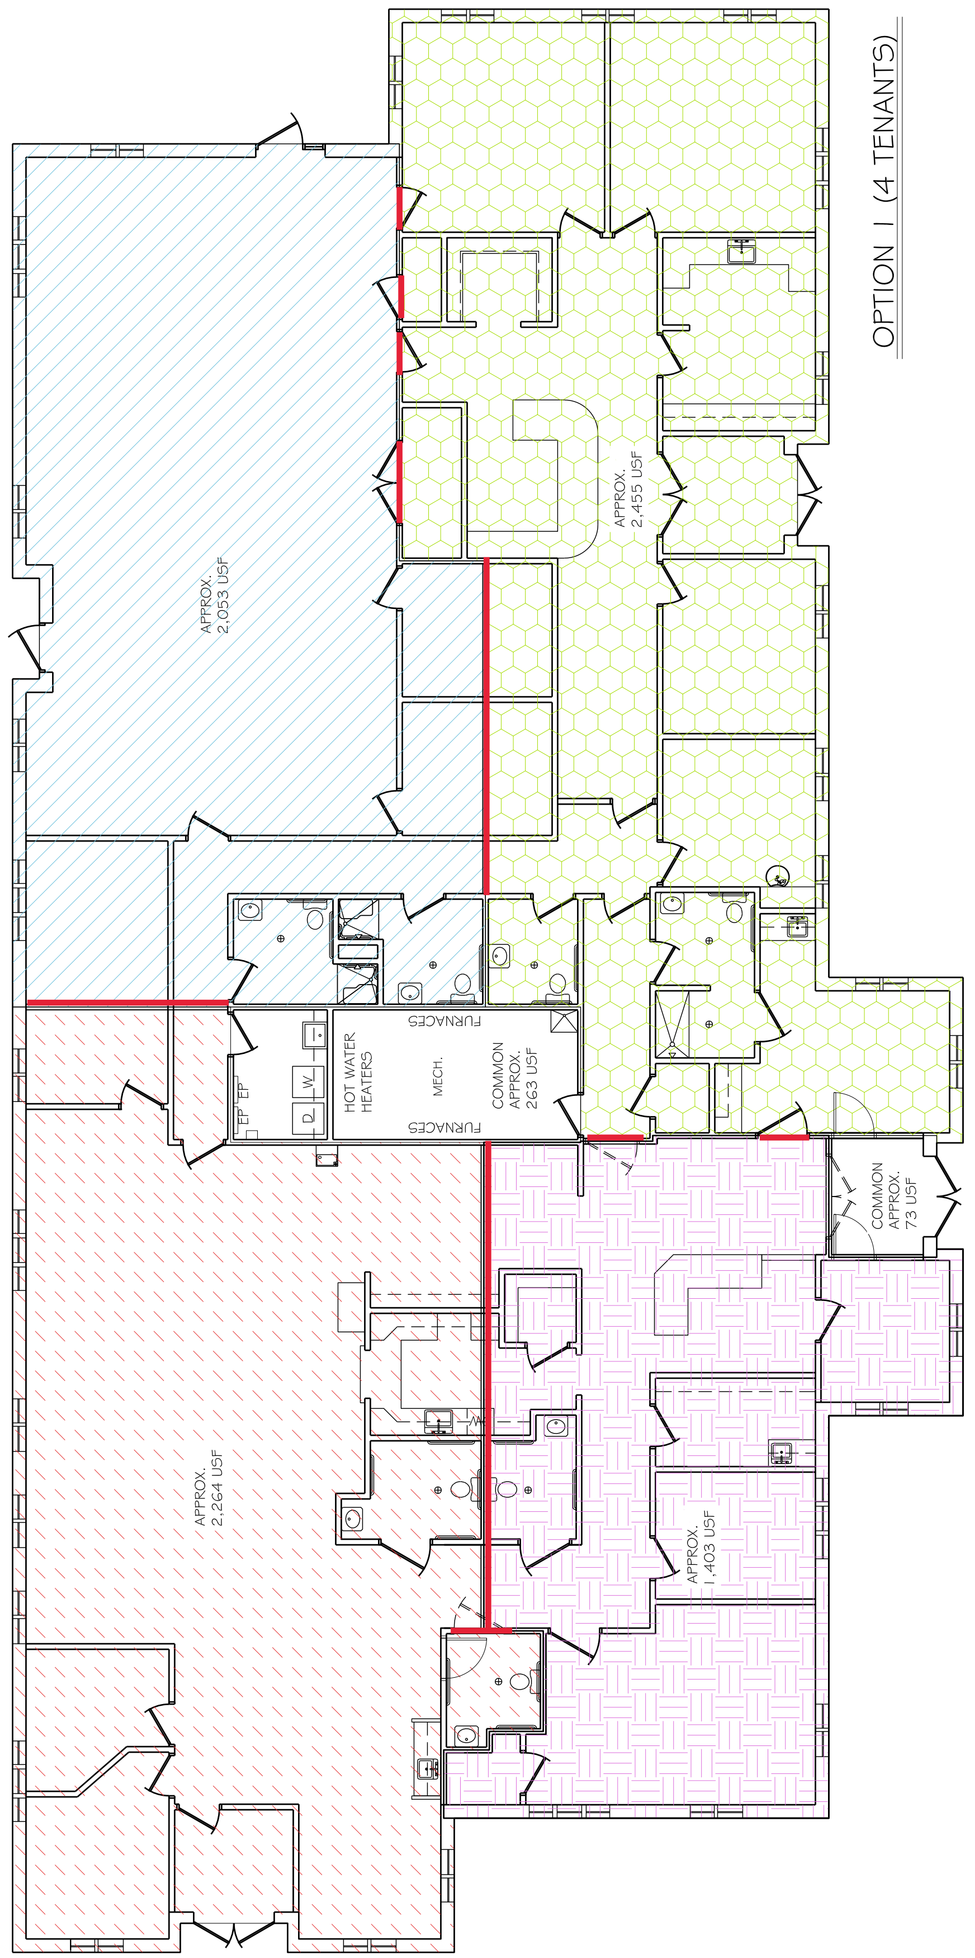

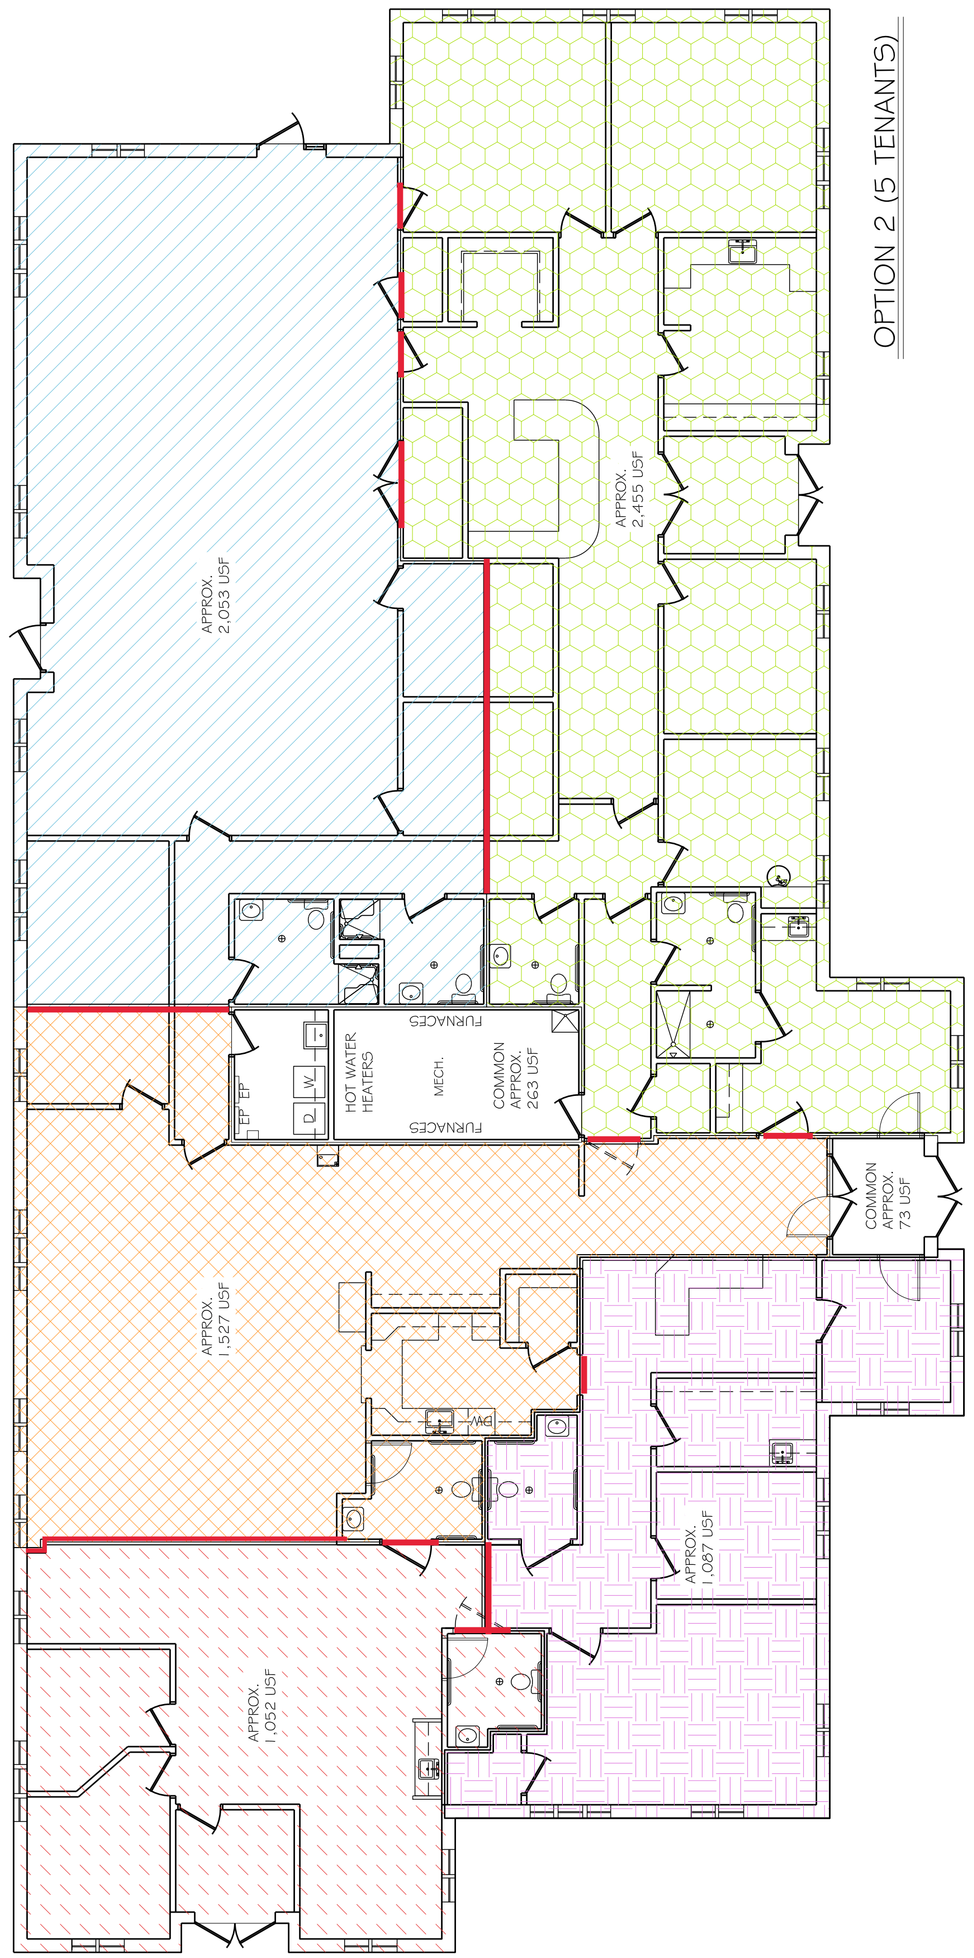

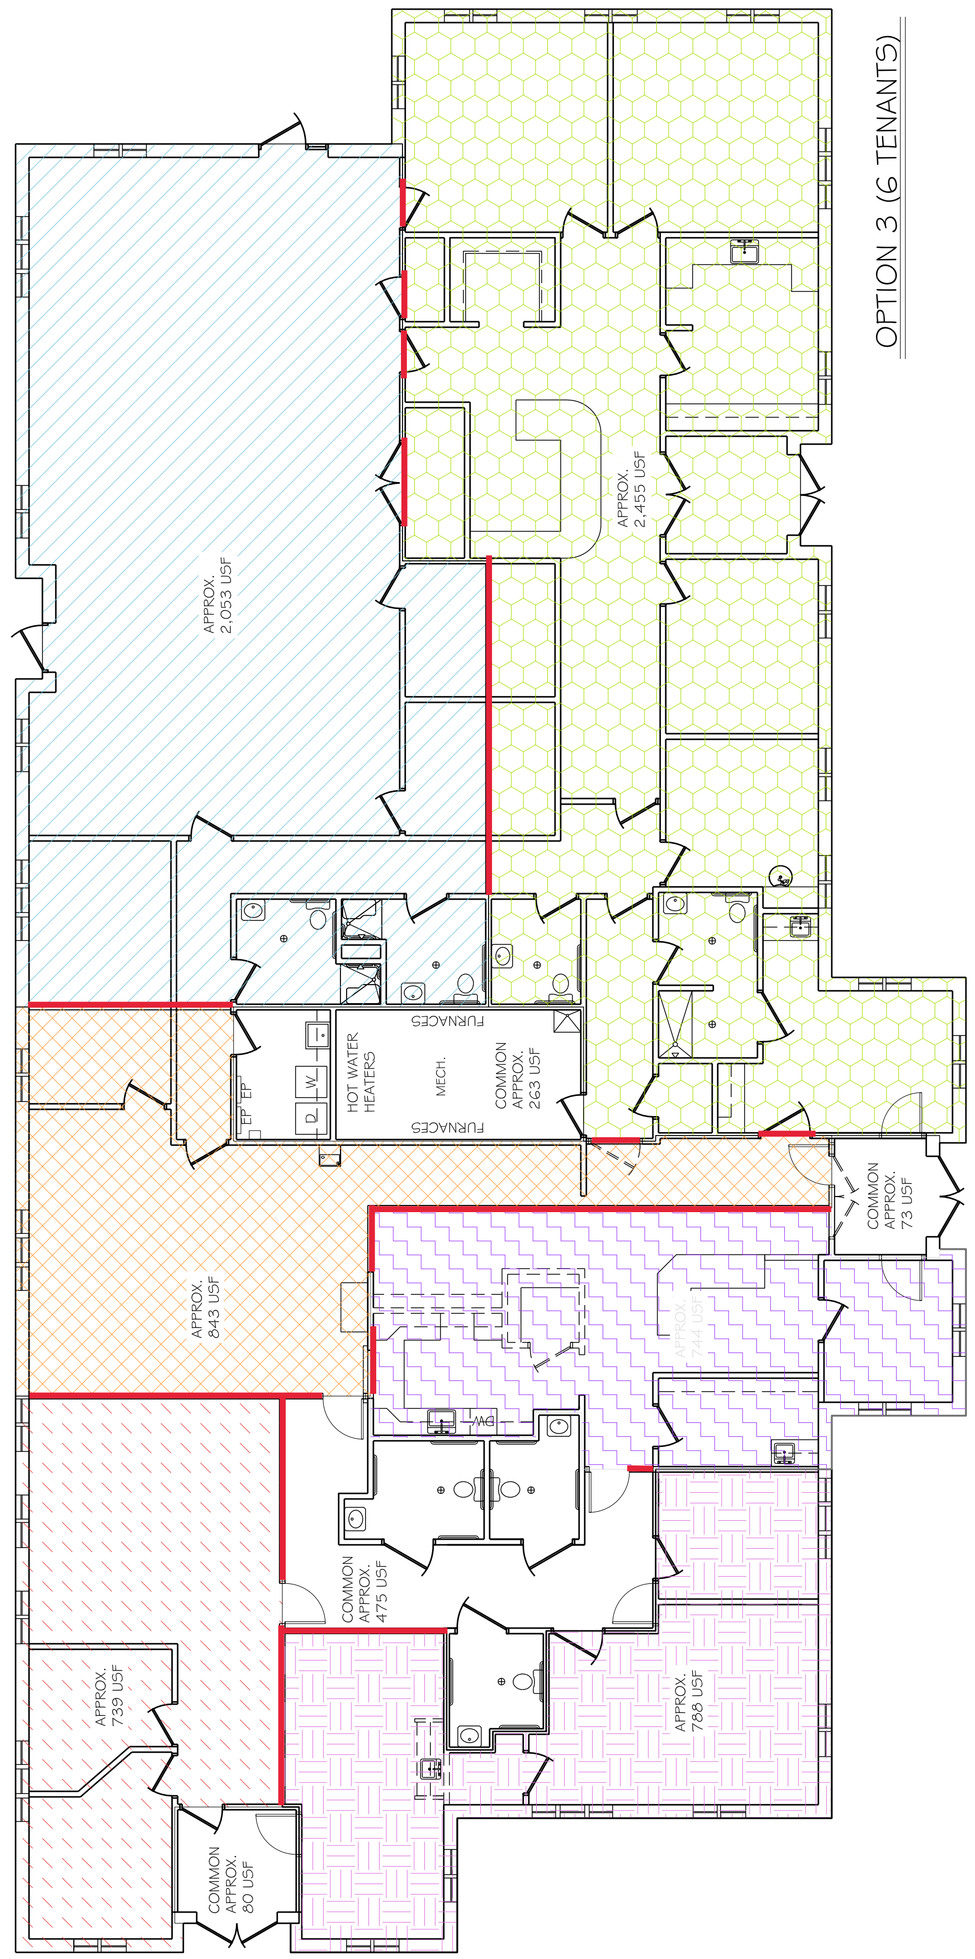

GENERAL NOTE:

VERIFY DIMENSIONS & CONDITIONS IN THE FIELD PRIOR TO CONSTRUCTION OF THE INFORMATION SHOWN ON THIS DRAWING, & NOTIFY THE GETSLOFF DESIGN GROUP OF ANY DISCREPANCIES BETWEEN ACTUAL CONDITIONS AND THESE DRAWINGS.

THESE DOCUMENTS ARE TO BE USED FOR INTERIOR BUILD-OUT ONLY. GETSLOFF DESIGN GROUP IS NOT RESPONSIBLE OR LIABLE FOR ANY STRUCTURAL, MECHANICAL, ELECTRICAL OR PLUMBING DESIGN/ENGINEERING, REFER TO ARCHITECTS CODE COMPLIANT DRAWINGS FOR ANY ISSUES RELATING TO ADA OR LIFE-SAFTEY WHICH MAY BE REQUIRED BY LOCAL OR STATE JURISDICTION.

CONCEPT PLANS
NOT FOR CONSTRUCTION
ESTIMATING PURPOSES ONLY!

CONCEPT FLOOR PLAN

SCALE: 1/8" = 1'-0"

APPROVED: TENANT _____ DATE: _____

LANDLORD: _____ DATE: _____

gdg

Getsloff Design Group, Inc.
15 Fishers Road, Suite 205
Pittsford NY, 14534
Tel: (585) 425-0932
www.getsloffdesigngroup.com

GETSLOFF

DRAWING ALTERATION

IT IS A VIOLATION FOR ANY PERSON TO ALTER ANY ITEM ON THIS DOCUMENT IN ANY WAY WITHOUT THE WRITTEN RELEASE FROM GETSLOFF DESIGN GROUP.

THESE DRAWINGS ARE THE PROPERTY OF GETSLOFF DESIGN GROUP AND ARE NOT TO BE USED, COPIED OR APPLIED WITHOUT WRITTEN CONSENT.

THE GETSLOFF DESIGN GROUP IS A FIRM OFFERING SERVICES IN SPACE PLANNING, PROJECT MANAGEMENT AND INTERIOR DESIGN, AND DOES NOT PRACTICE ARCHITECTURE OR ENGINEERING SERVICES. IT IS RECOMMENDED THAT A PROFESSIONAL, LICENSED INDIVIDUAL BE CONSULTED IN THE ABOVE AREAS AS REQUIRED BY LAW.

REVISIONS

ISSUED FOR PERMIT

ISSUED FOR CONST.

NO.	DATE	DESCRIPTION

PROJECT

600 CC TENANT OPTIONS

LOCATION
2300 BUFFALO RD.
BLDG. 600
ROCHESTER, NEW YORK

DRAWING TITLE

CONCEPT FLOOR PLAN

SHEET NO. ID-1

SCALE:	AS NOTED
DRAWN BY:	CGC
CHECKED BY:	RCG
DATE:	1/13/22
DRAWING #:	5017