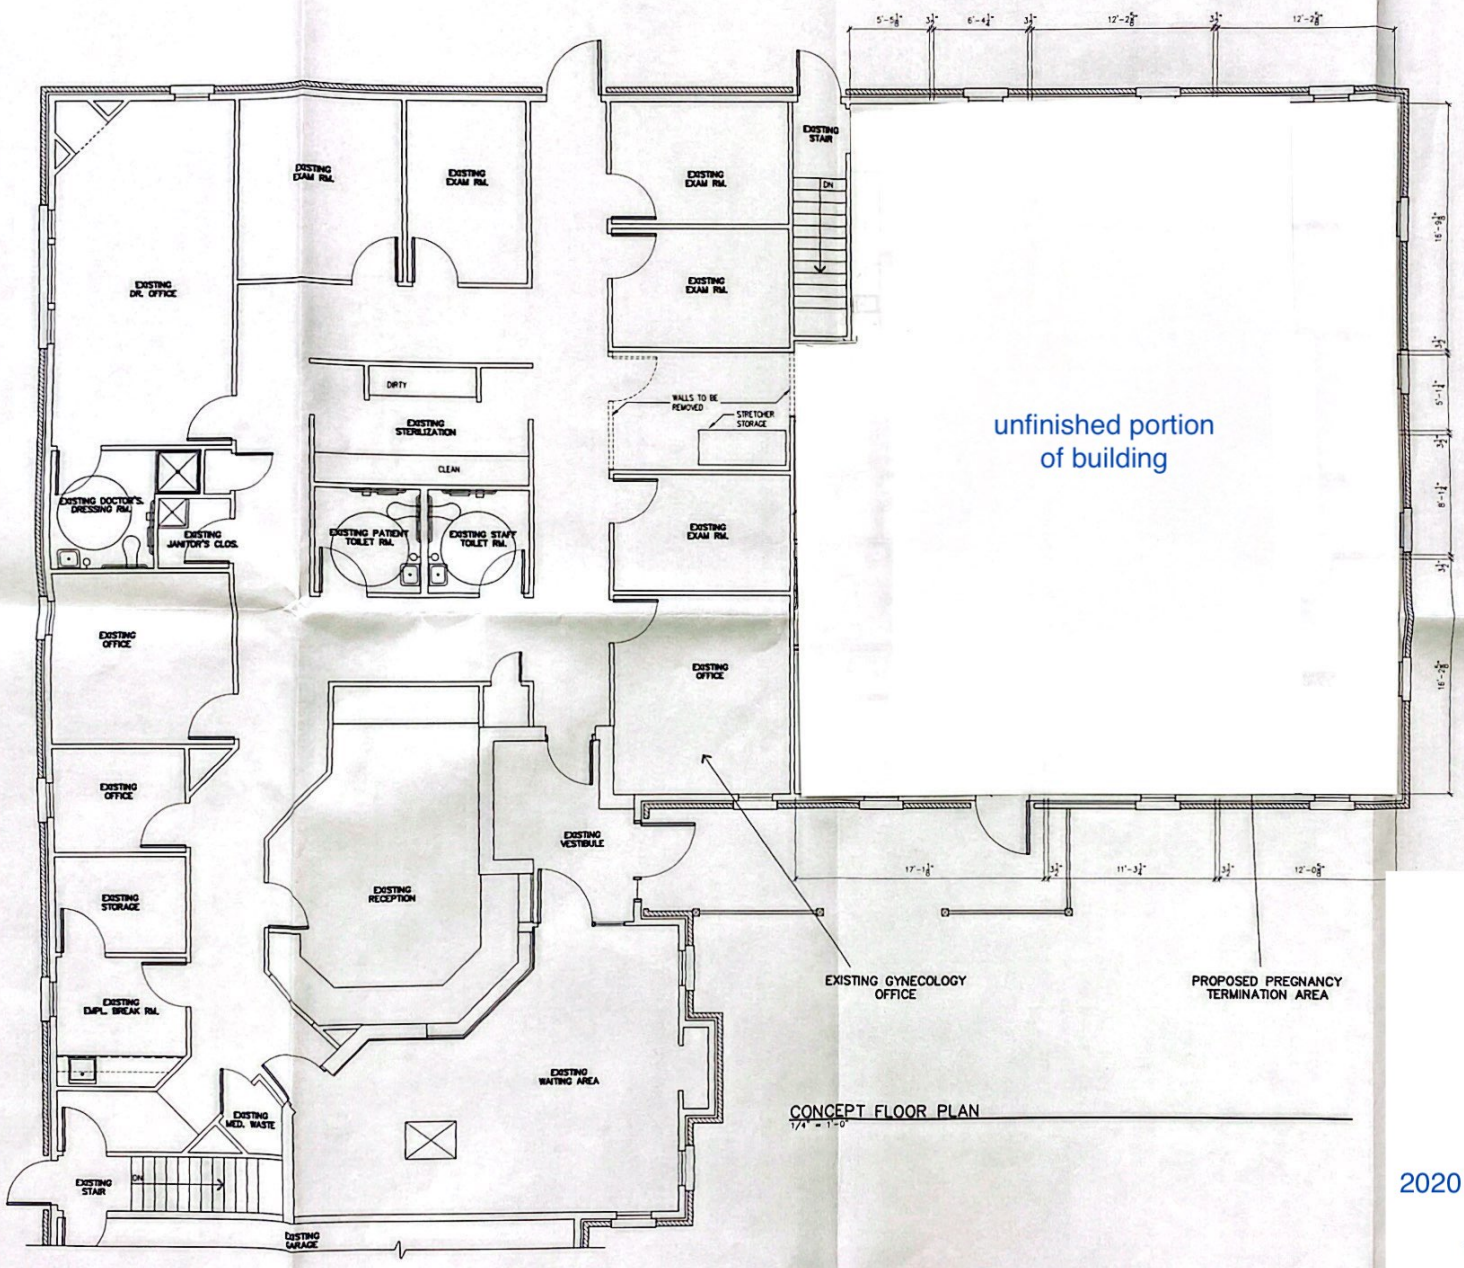

CONCEPT FLOOR PLAN
1/4" = 1'-0"

2020 S. Clinton Ave

floor plan

KEN BRACKER
& ASSOCIATES
311 ALEXANDER STREET, SUITE 310, ROCHESTER, N Y 14604
TEL (585) 325-8110 - FAX (585) 325-8113

PROJECT: DOCTOR'S OFFICE
OFFICE CONCEPT DESIGN

CLIENT:

DRAWING: CONCEPT FLOOR PLAN

PROJECT NO: 22049
DRAWING BY:
SCALE: AS NOTED
CHECKED BY:
DATE:

REVISIONS

NO	DATE	DESCRIPTION

DRAWING NO.
A-1

Scanned with CamScanner