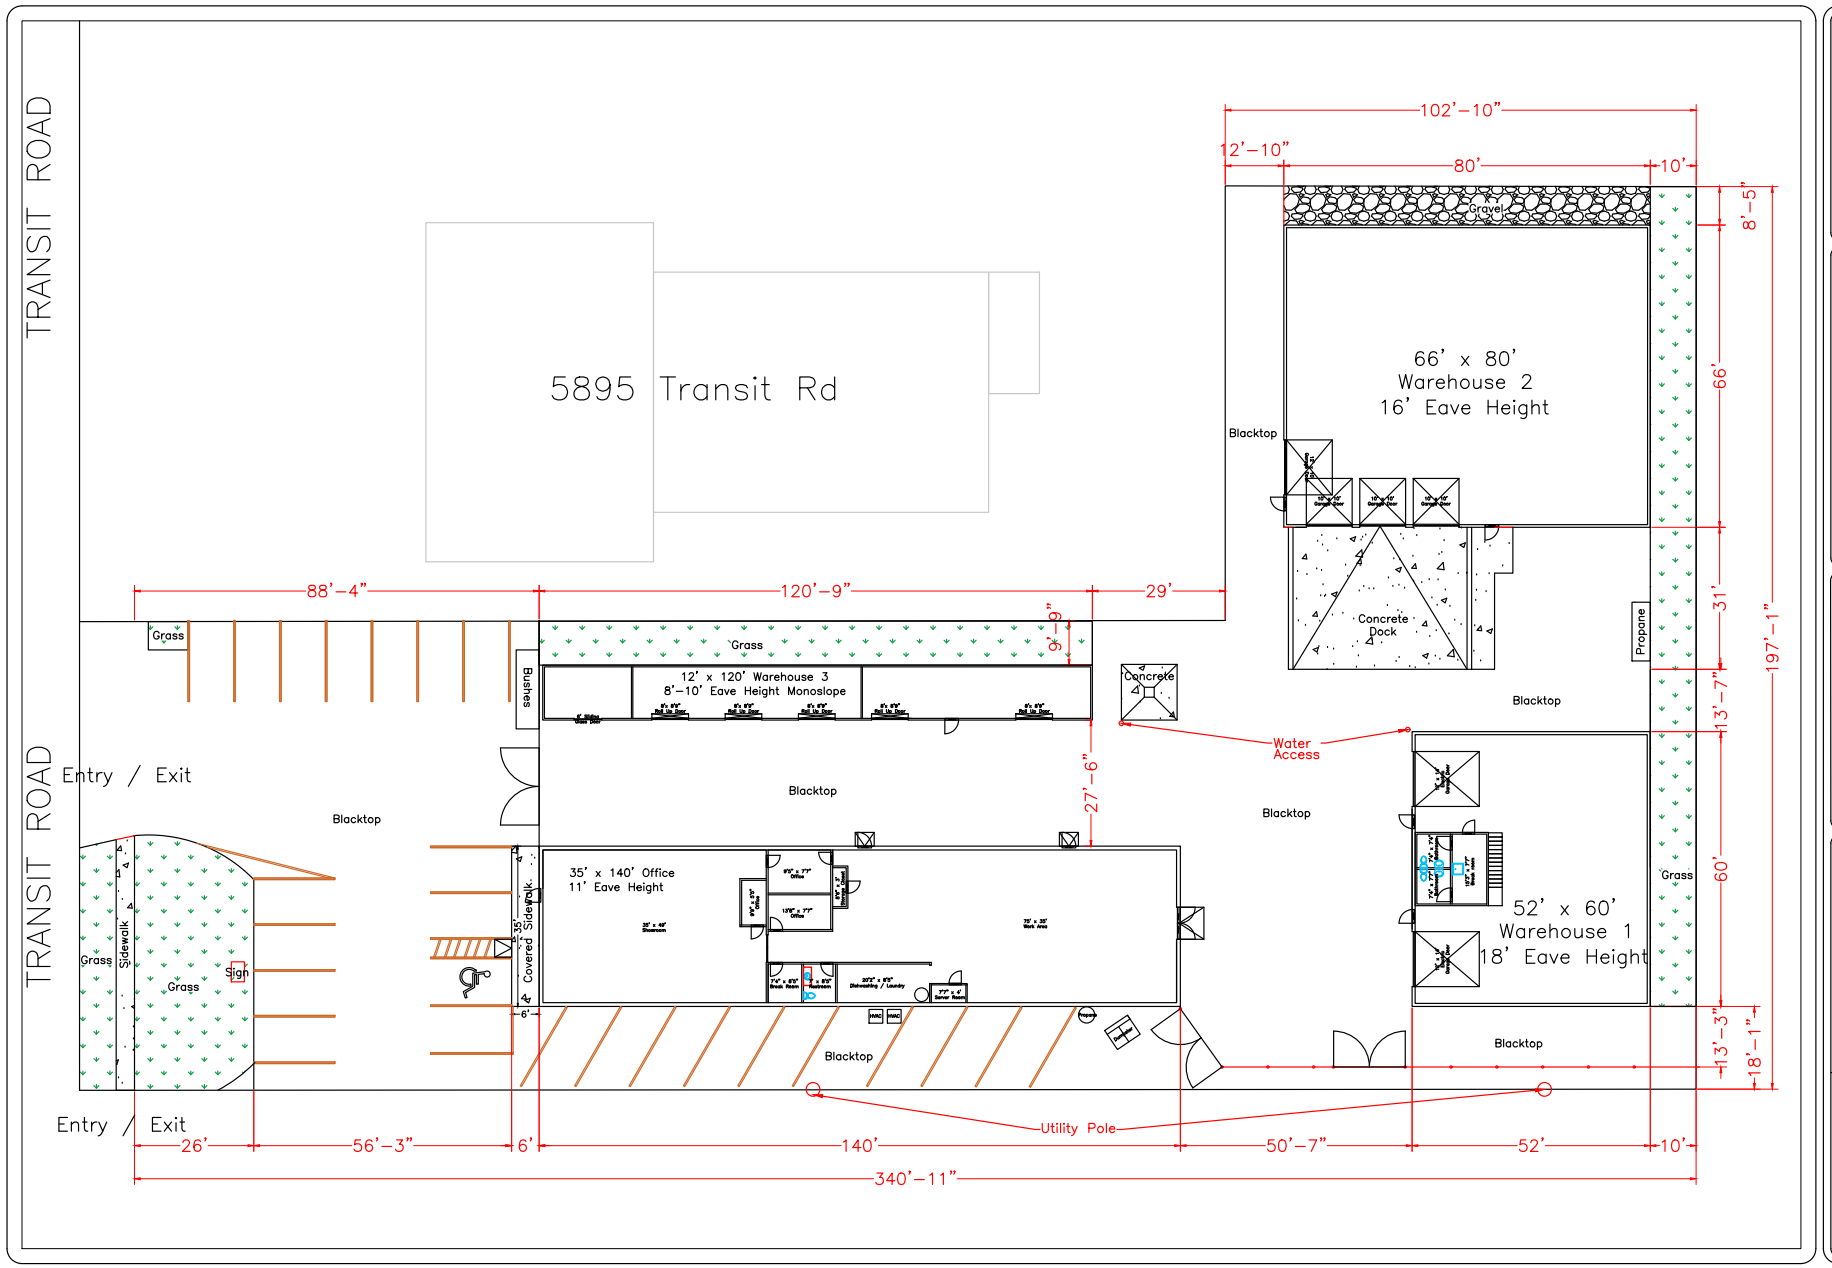

REVISIONS

DATE	DESCRIPTION	BY
01/27/20	Created Drawing	ZG

PROJECT TITLE: 5885 Transit Road
CLIENT: 5885 Transit Road
LOCATION: 5885 Transit Road
PAGE TITLE: Site Plan
PAGE 1

6957 SPEEDWAY BLVD. SUITE 106
LAS VEGAS, NEVADA 89115
PHONE: 323–379–5840
EMAIL: SALES@IRMARFERUS.COM
WWW.IRMARFERUS.COM
WWW.TWOSTORYTENTS.COM

IRMARFER US STRUCTURES

HANK PARKER'S EVENT SERVICES

The information contained in this document is the sole property of Irmarfer Structures US and Hank Parker's Events, unless otherwise indicated, and is protected by the provisions of the Copyright Act, R.S.C. 1985, c. C-42. Any reproduction or modification of this document, in whole or in part, is prohibited, except as permitted by the Copyright Act or with the express written consent of Irmarfer Structures US and Hank Parker's Events.